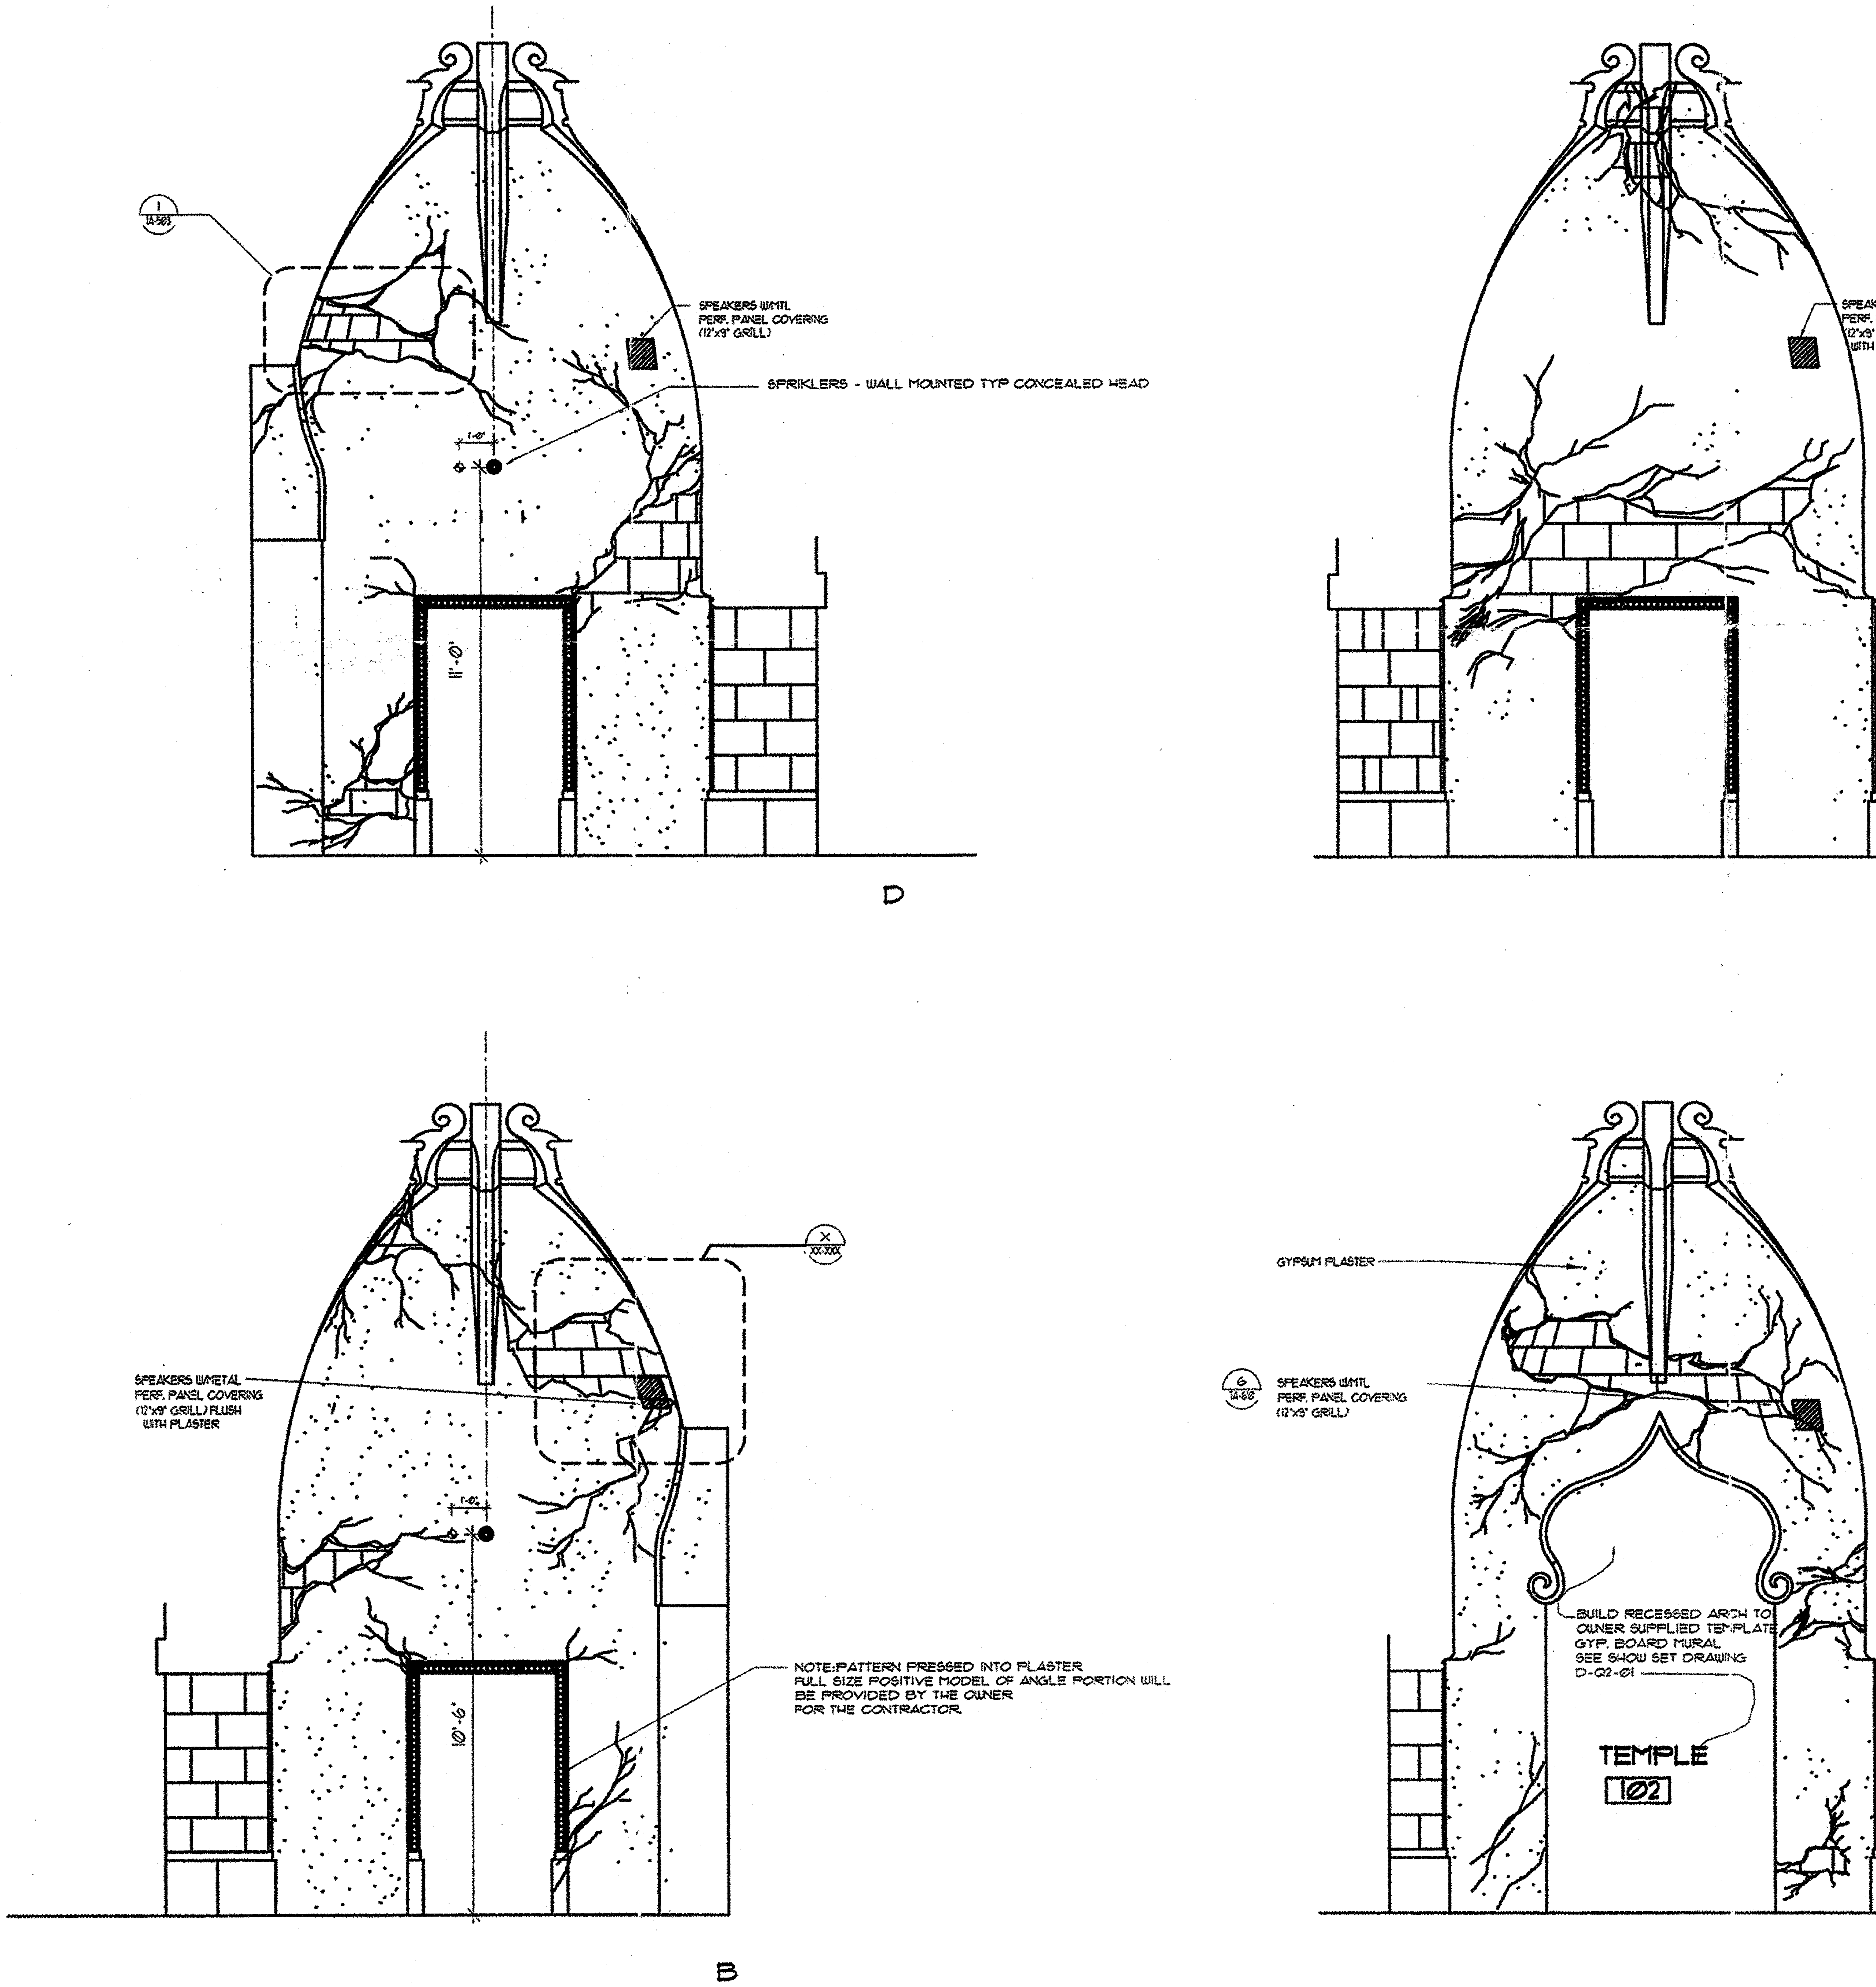


TEMPLE - INTERIOR ELEVATIONS

SCALE: 1/2"=1'-0"

1 — 1A-201 | 1A-601

ISSUE NO.	APPR. BY	DATE	DESCRIPTION OF REVISIONS
1		12-10-93	BID & CONSTRUCT - ORIGINAL RELEASE
2			
3			
4			
5			
6			
7			
8			
9			

ISSUED FOR

NOTICES:

CONTRACTOR SHALL VERIFY ALL CONDITIONS ON JOB SITE & NOTIFY THE PROJECT ENGINEER OF ANY VARIATIONS FROM DIMENSIONS SHOWN ON THESE DRAWINGS BEFORE PROCEEDING WITH ANY CONSTRUCTION.

KEY PERSONS AND APPROVALS
PROJECT MANAGER: DAVID TODD
DRAWN: X.ZHOU
FACILITY DESIGN MANAGER: VAL UGLE
CHECKED:
PROJECT ENGINEER: BILL DENNIS
APPROVED:
PROJECT FACILITY DESIGNER: GARY WILLIAMS
DATE: 12-10-93
E.F.No.
Walt Disney Imagineering
1401 Flower Street
Glendale, CA 91221-5020
(818) 544-6500

PROJECT DESIGNED FOR:

Disneyland®

ANAHEIM, CALIFORNIA

PROJECT AREA: ADVENTURELAND
UNIT NAME: INDIANA JONES EXPEDITIONS
W.B.S. NO.:
SHEET TITLE: ENTRY TEMPLE INTERIOR ELEVATIONS
PHASE: CD
PROJECT CODE NUMBER: 931
DRAWING NO.: 1A-601
REVISION NO.: △